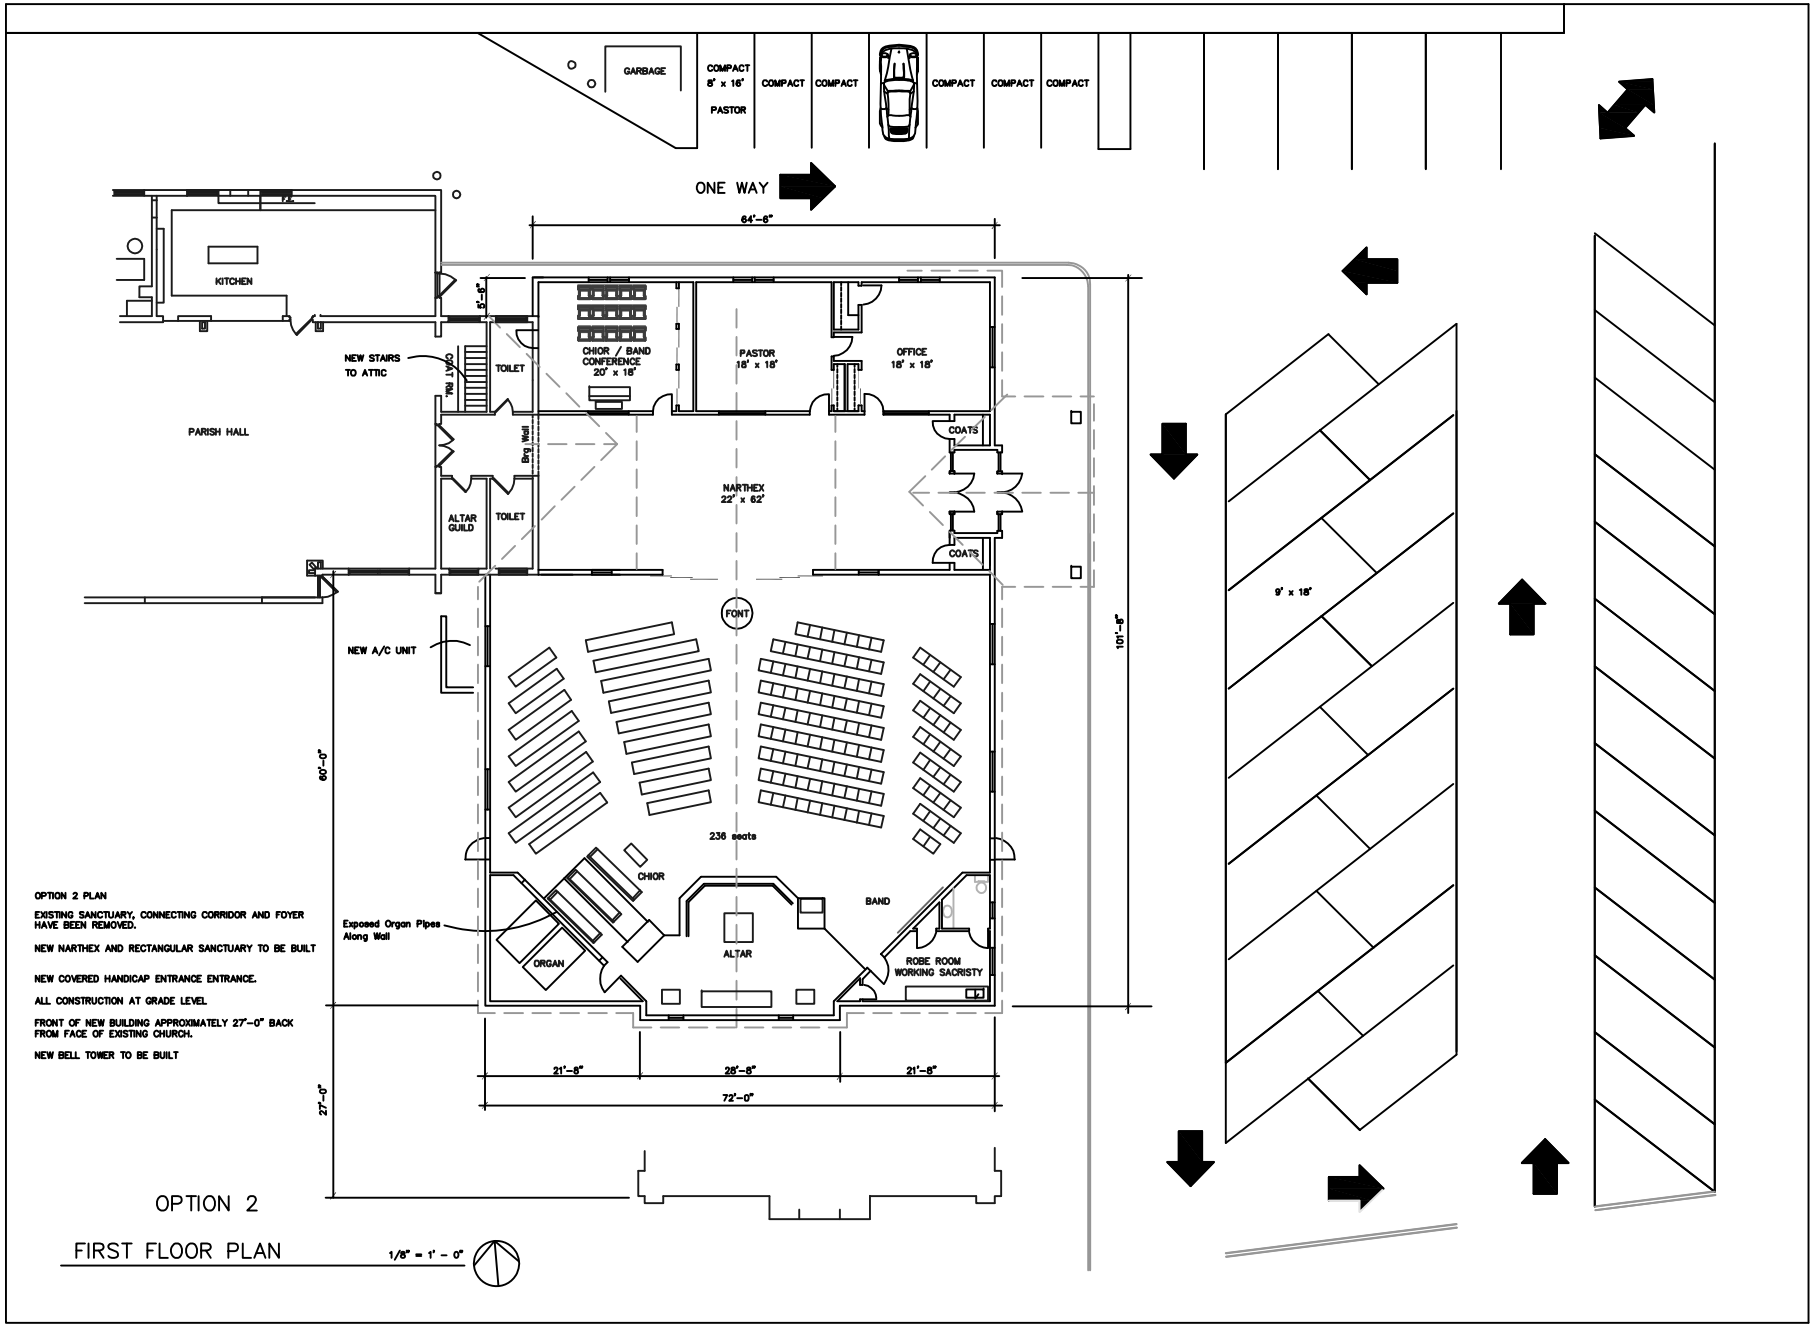

OPTION 2 PLAN

EXISTING SANCTUARY, CONNECTING CORRIDOR AND FOYER HAVE BEEN REMOVED.

NEW NARTHEX AND RECTANGULAR SANCTUARY TO BE BUILT

NEW COVERED HANDICAP ENTRANCE ENTRANCE.

ALL CONSTRUCTION AT GRADE LEVEL

FRONT OF NEW BUILDING APPROXIMATELY 27'-0" BACK FROM FACE OF EXISTING CHURCH.

NEW BELL TOWER TO BE BUILT

OPTION 2

FIRST FLOOR PLAN

1/8" = 1' - 0"

RENOVATIONS TO:
ST. JOHN'S
LUTHERAN CHURCH
Clinton Street West Seneca, New York

NO.	DATE	REMARKS

REVISIONS

CONSULTANTS

OPTION 2

PROJECT NO. 97.54

DATE 1/20/00

SCALE 1/8"=1'-0"

DRAWN BY K.E.C./S.M.H

DRAWING TITLE

PROPOSED FIRST FLOOR PLAN

DRAWING NO.

A-2